Planimetria catastale con DPA

1 : 500

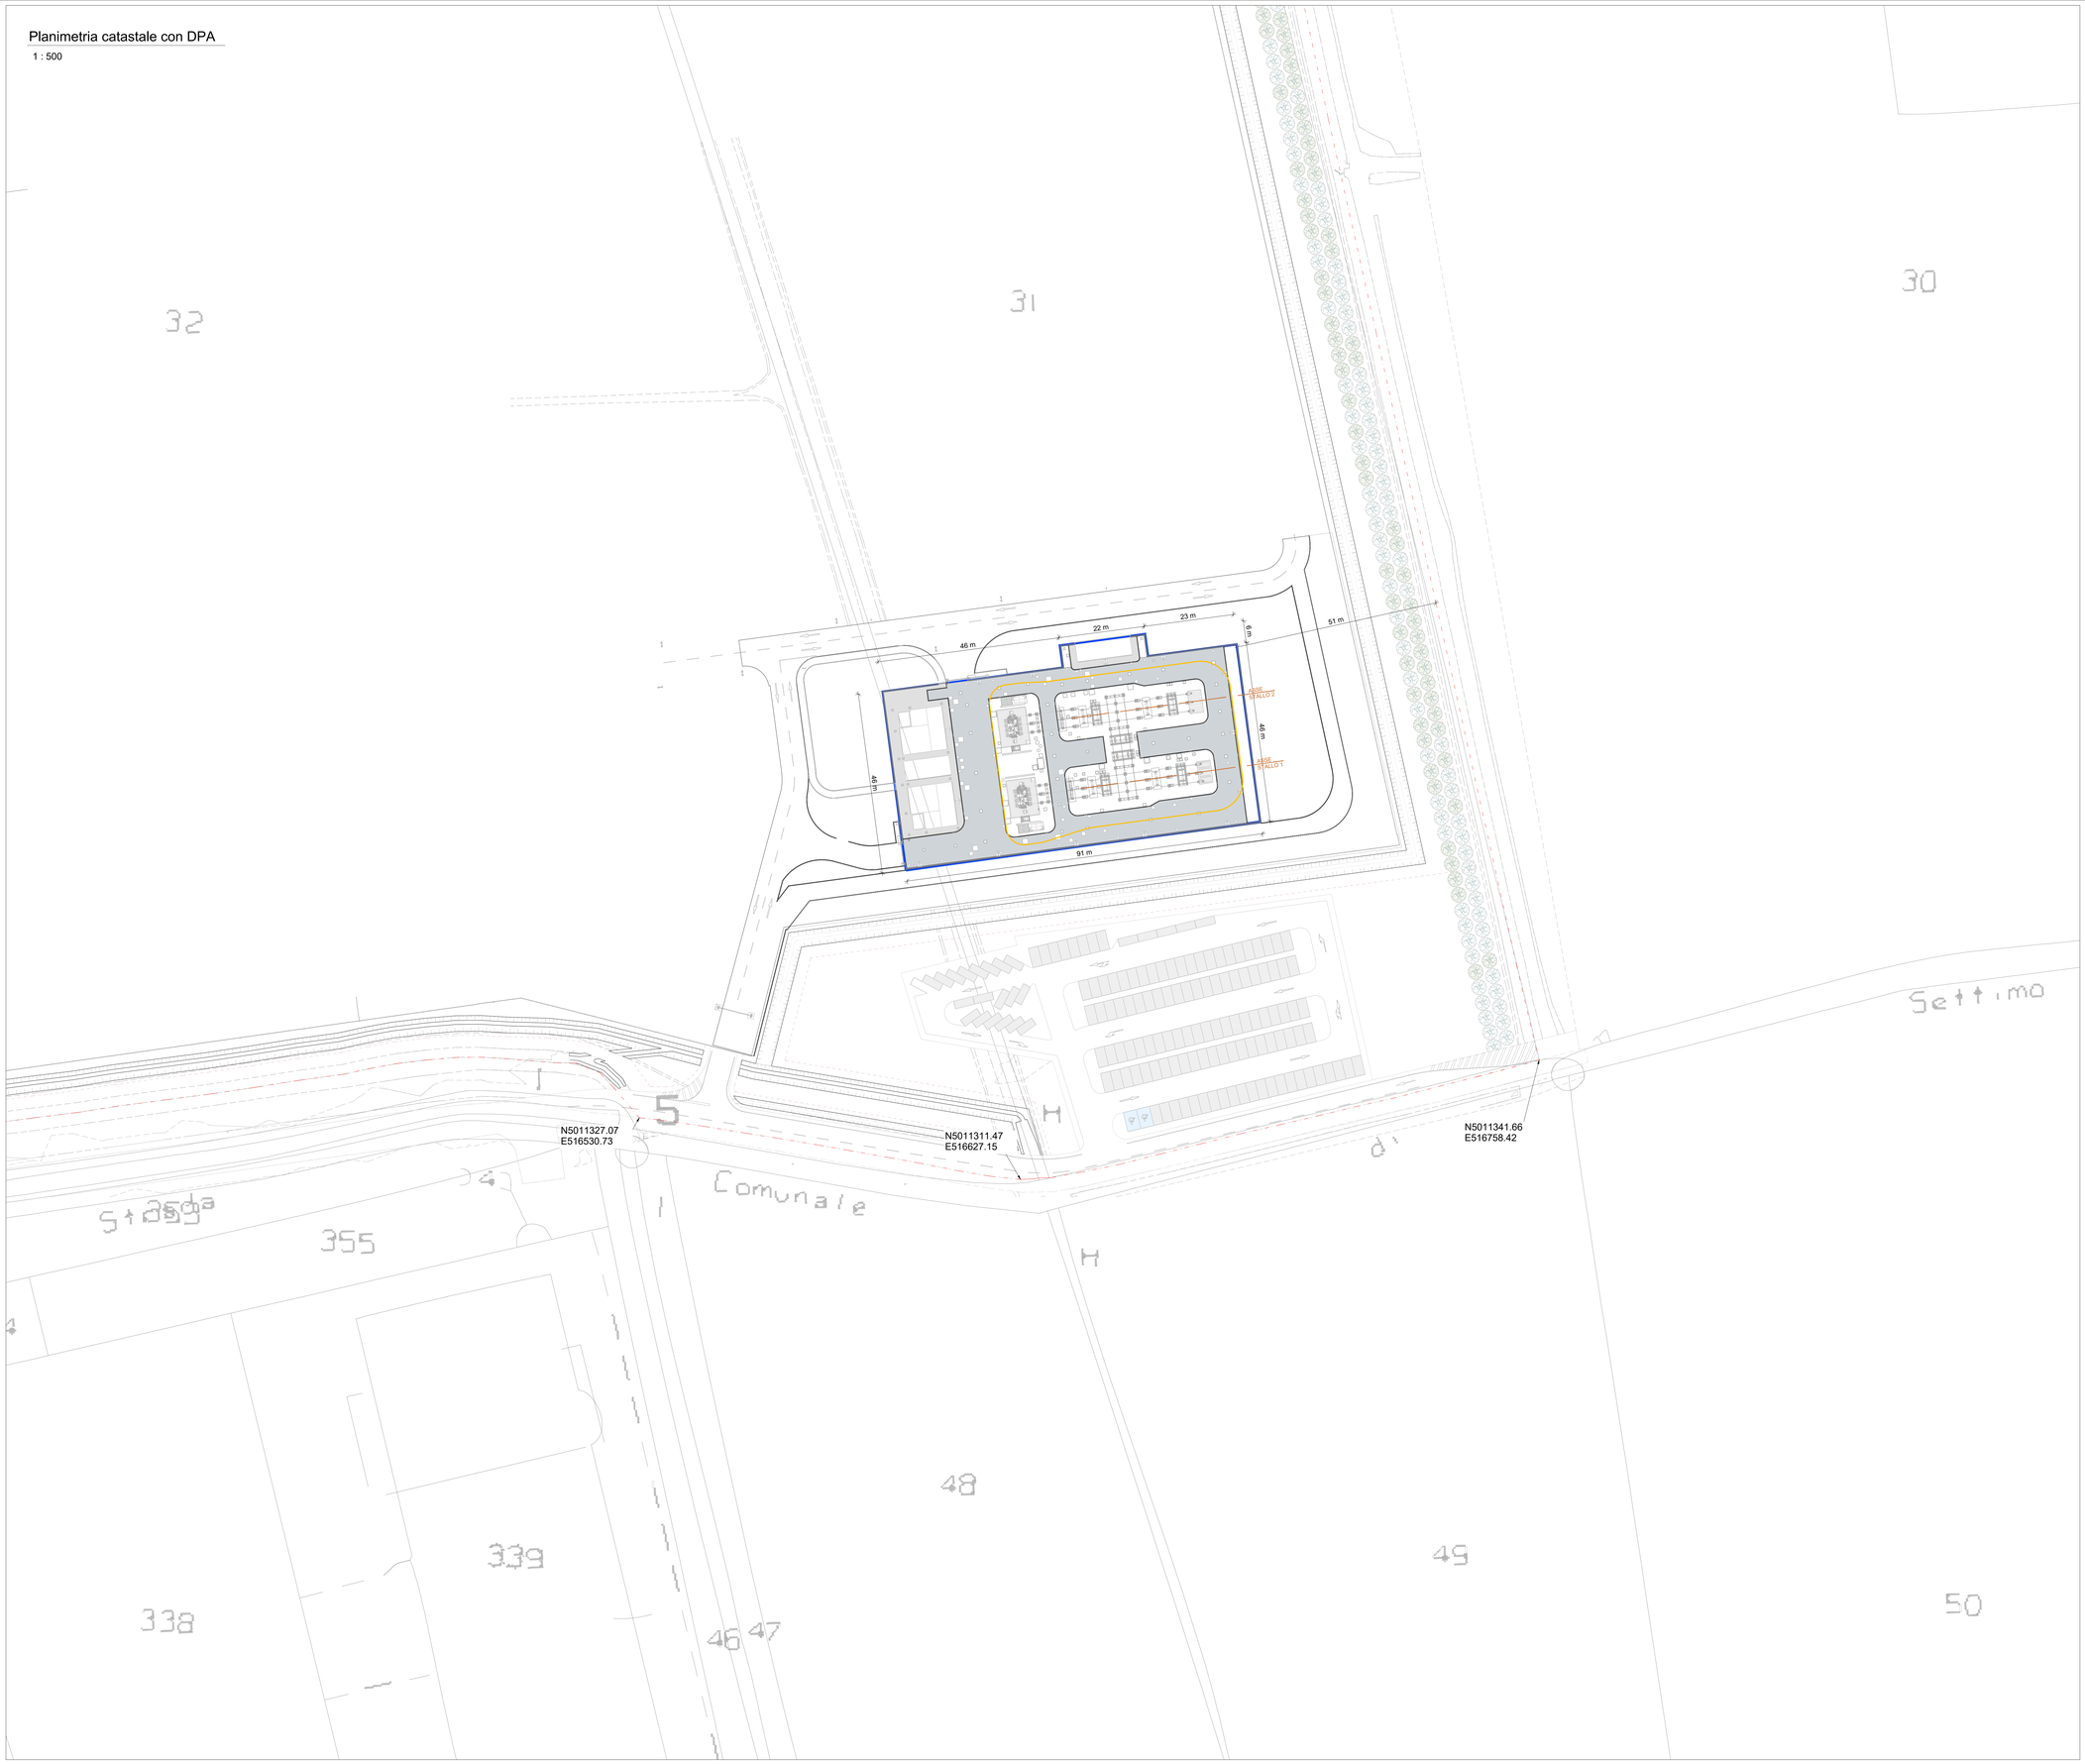

Firmato digitalmente da:
Alessandro Bertino
Data: 29/12/2023 15:01:28

IFI	IFR - Issued for review IFI - Issued for information IFC - Issued for construction	ABF - As built after FAT ABS - As built after SAT AB - As built	DMS Identifier N/A

Rev.	Rev. Date	Remark	Created By
00	15.12.2023	First Issue	Bertaggia A.

Project ID	Doc. Key	Aspect	Customer Document Number	Plant Type/Voltage
48PO-05081	A	A	TO BE DEFINED	HV/MV Substation

Customer	Location (s)
MICROSOFT	
Project	
MIL05	Bornasco (PV)

Scale	BIM Manager	BIM Coordinator	Export Control Classification	
As stated on view	Di Biase S.	Aucello C.	ECCN: N	AL: N

Responsible Dept.	Technical Reference	Document Code Siemens Energy	Paper Size
SE GT GS IT	Vertematì D.	48PO-05081_E_3190_D5_0005	A0+ (841x1189)

Checked By	Create By	Document Code Sub-Supplier	Document ID
Bertino A.	Bertaggia A.		Not Applicable

Approved By	Title, Supplementary Title	Rev.	Release Date	Language	Page
Traverso T.	Planimetria catastale con DPA	00	15.12.2023	EN	1/1

SIEMENS energy

Siemens Energy Project Number

DNV PRO, S.p.A. Tutti diritti riservati sono riservati ed protetti ai sensi della legge applicabile in materia di proprietà intellettuale. Il presente documento non può essere riprodotto o trasmesso in qualsiasi forma o con qualsiasi mezzo, elettronico o meccanico, per qualsiasi scopo senza il nostro consenso scritto.

DNV PRO, S.p.A. All intellectual property rights belong to us or our parent company DNV PRO, S.p.A. We reserve all rights in this document and in the information contained therein. Reproduction, use or disclosure to third parties without express authority is strictly prohibited.